Notes:

- All nail fixings pre-drilled minimum 1mm diameter smaller than nail guage
- All products to be pre-coated & cut edges to be sealed as per Branz Bulletin 411
- All materials and fixtures are to comply with E2/AS1 clause 2.2
- Provide PVC tape bond break between H3.2 battens and any flashing
- Rigid & Flexible underlay as per table 23 and clauses 9.1.5 to 9.1.7
- Timber to NZBC B2 durability b2.3.1 (b), Western Red Cedar, Larch

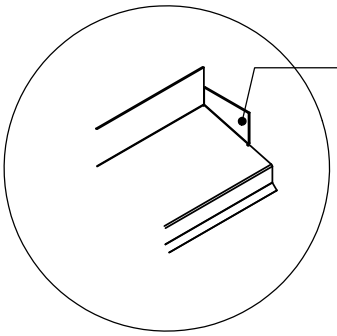

Head flashing
turned up to form
stop end. 50mm long

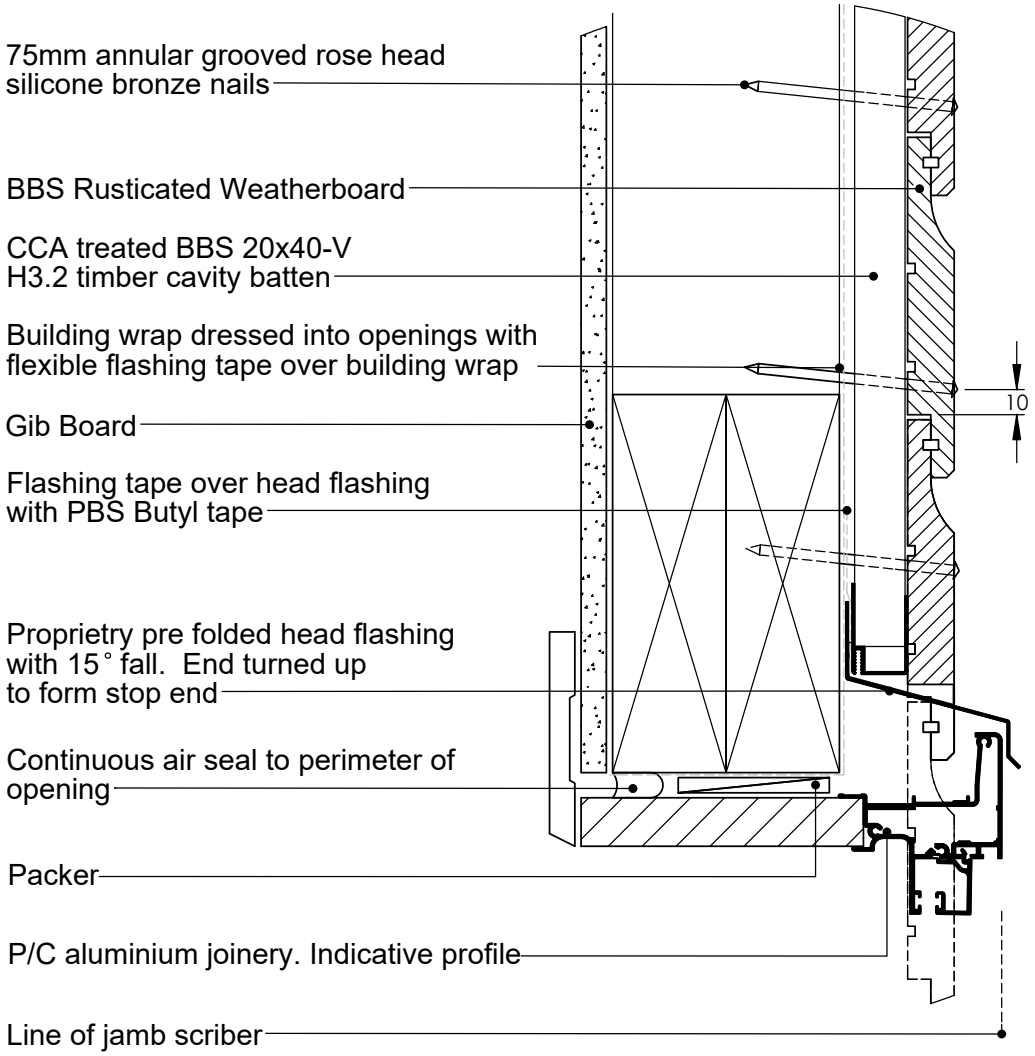

TITLE:					copyright BBS Timbers LTD ©		Aluminium Head Detail	
	NAME	SIGNATURE	DATE	Rev	BBS Timbers Ltd	27 Kioreroa road PO Box 1407 Whangarei 09 438 9358	DWG NO. RC-CW-20	A4
DRAWN								
CHK'D								
APPV'D							SCALE:1:10 DNS | SHEET 1 OF 1	